PH-855 Items

Kanrich Electronic Corp.

1 Main Entrance-1 Building　　1 個玄關大門 -1 棟大樓

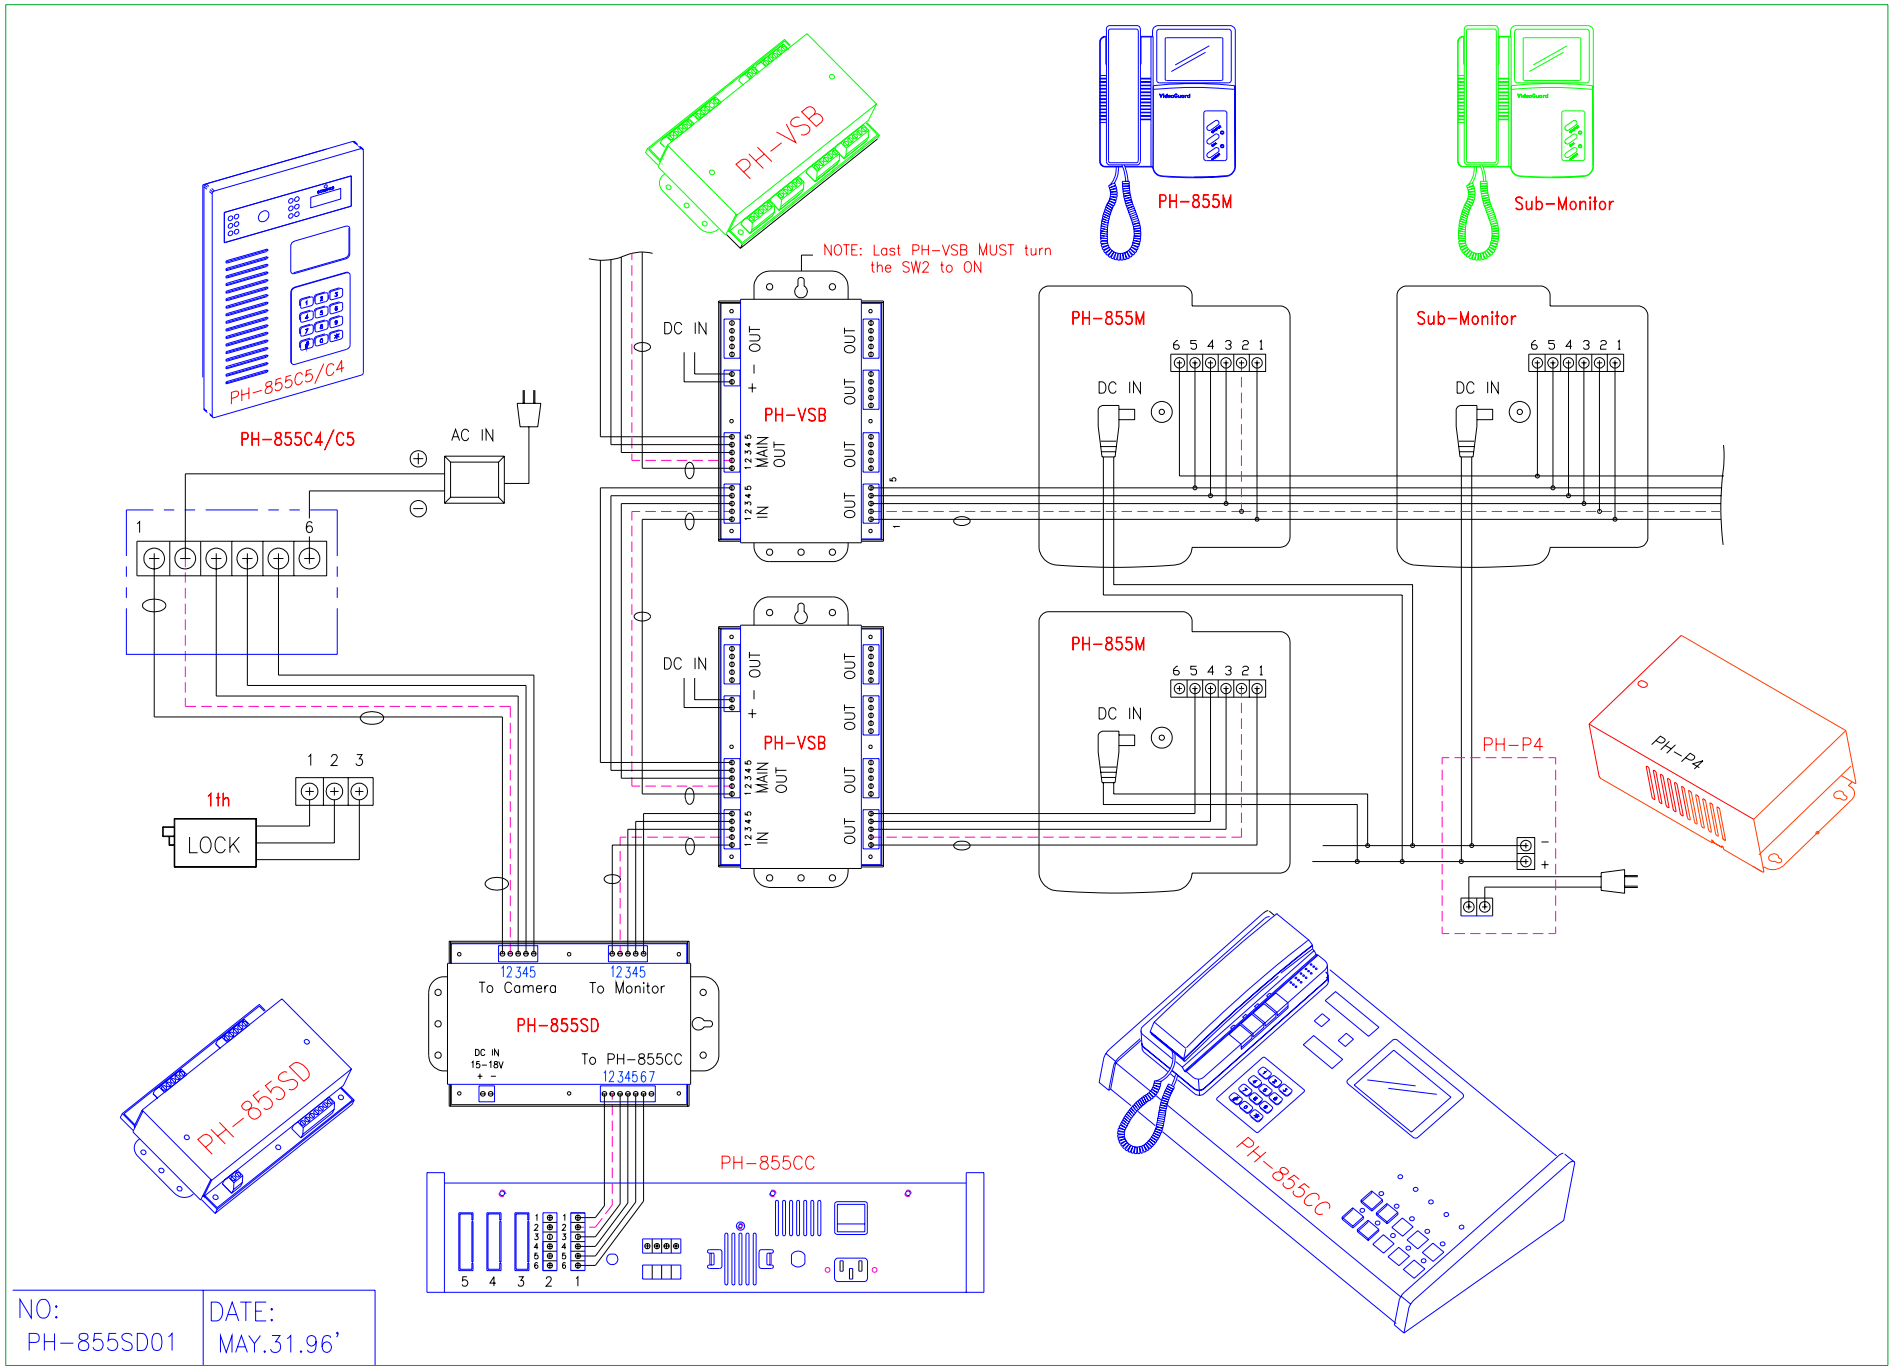

Multi-Main Entrance-1 Building 多個玄關大門 -1 棟大樓

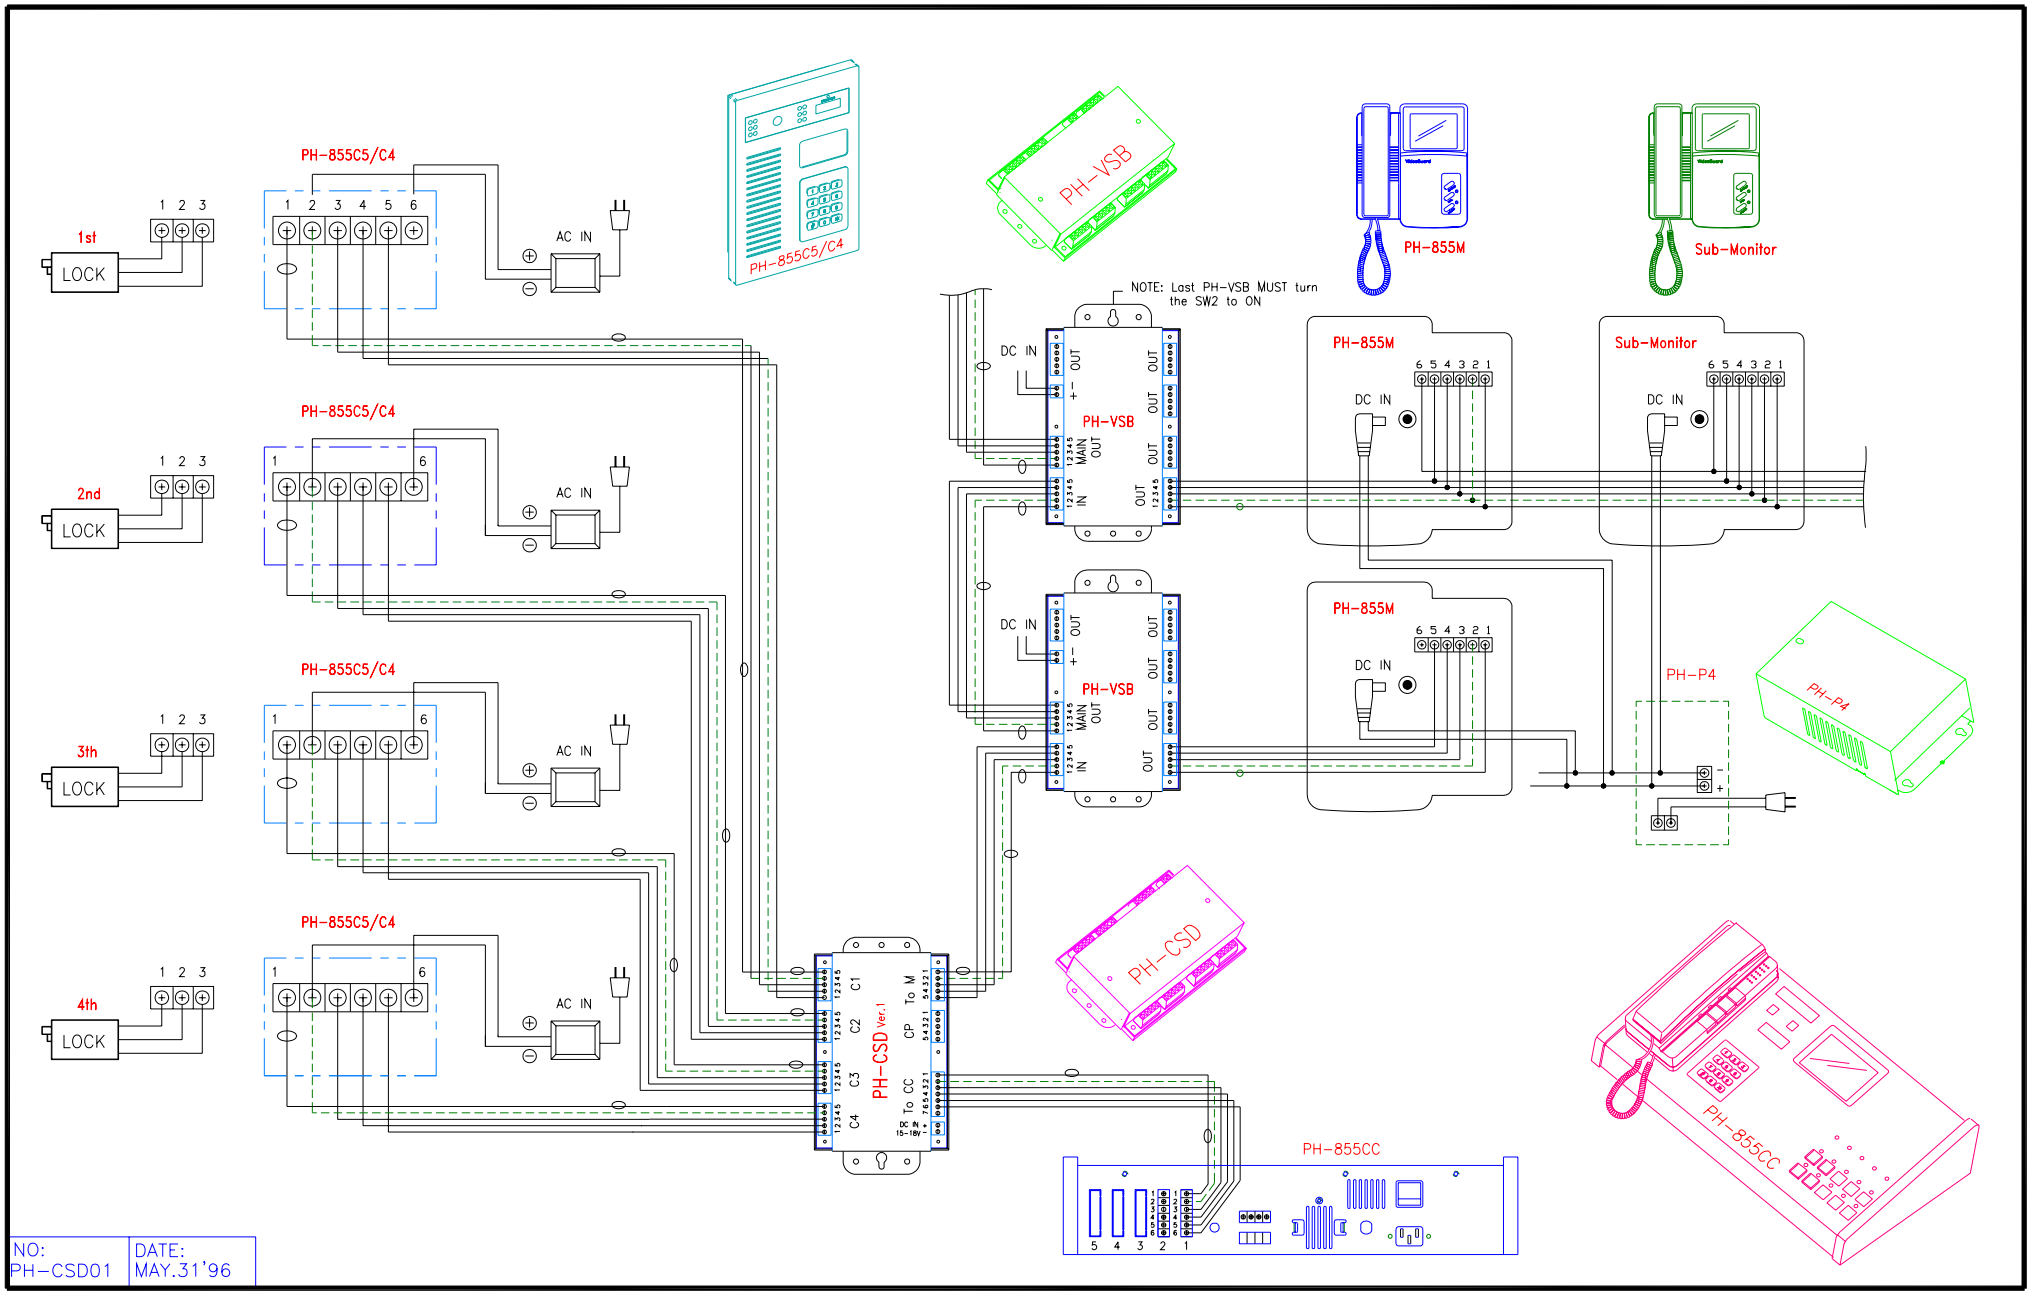

1 Public Main Entrance-Multi-Building　　1 個社區總大門 - 多棟大樓

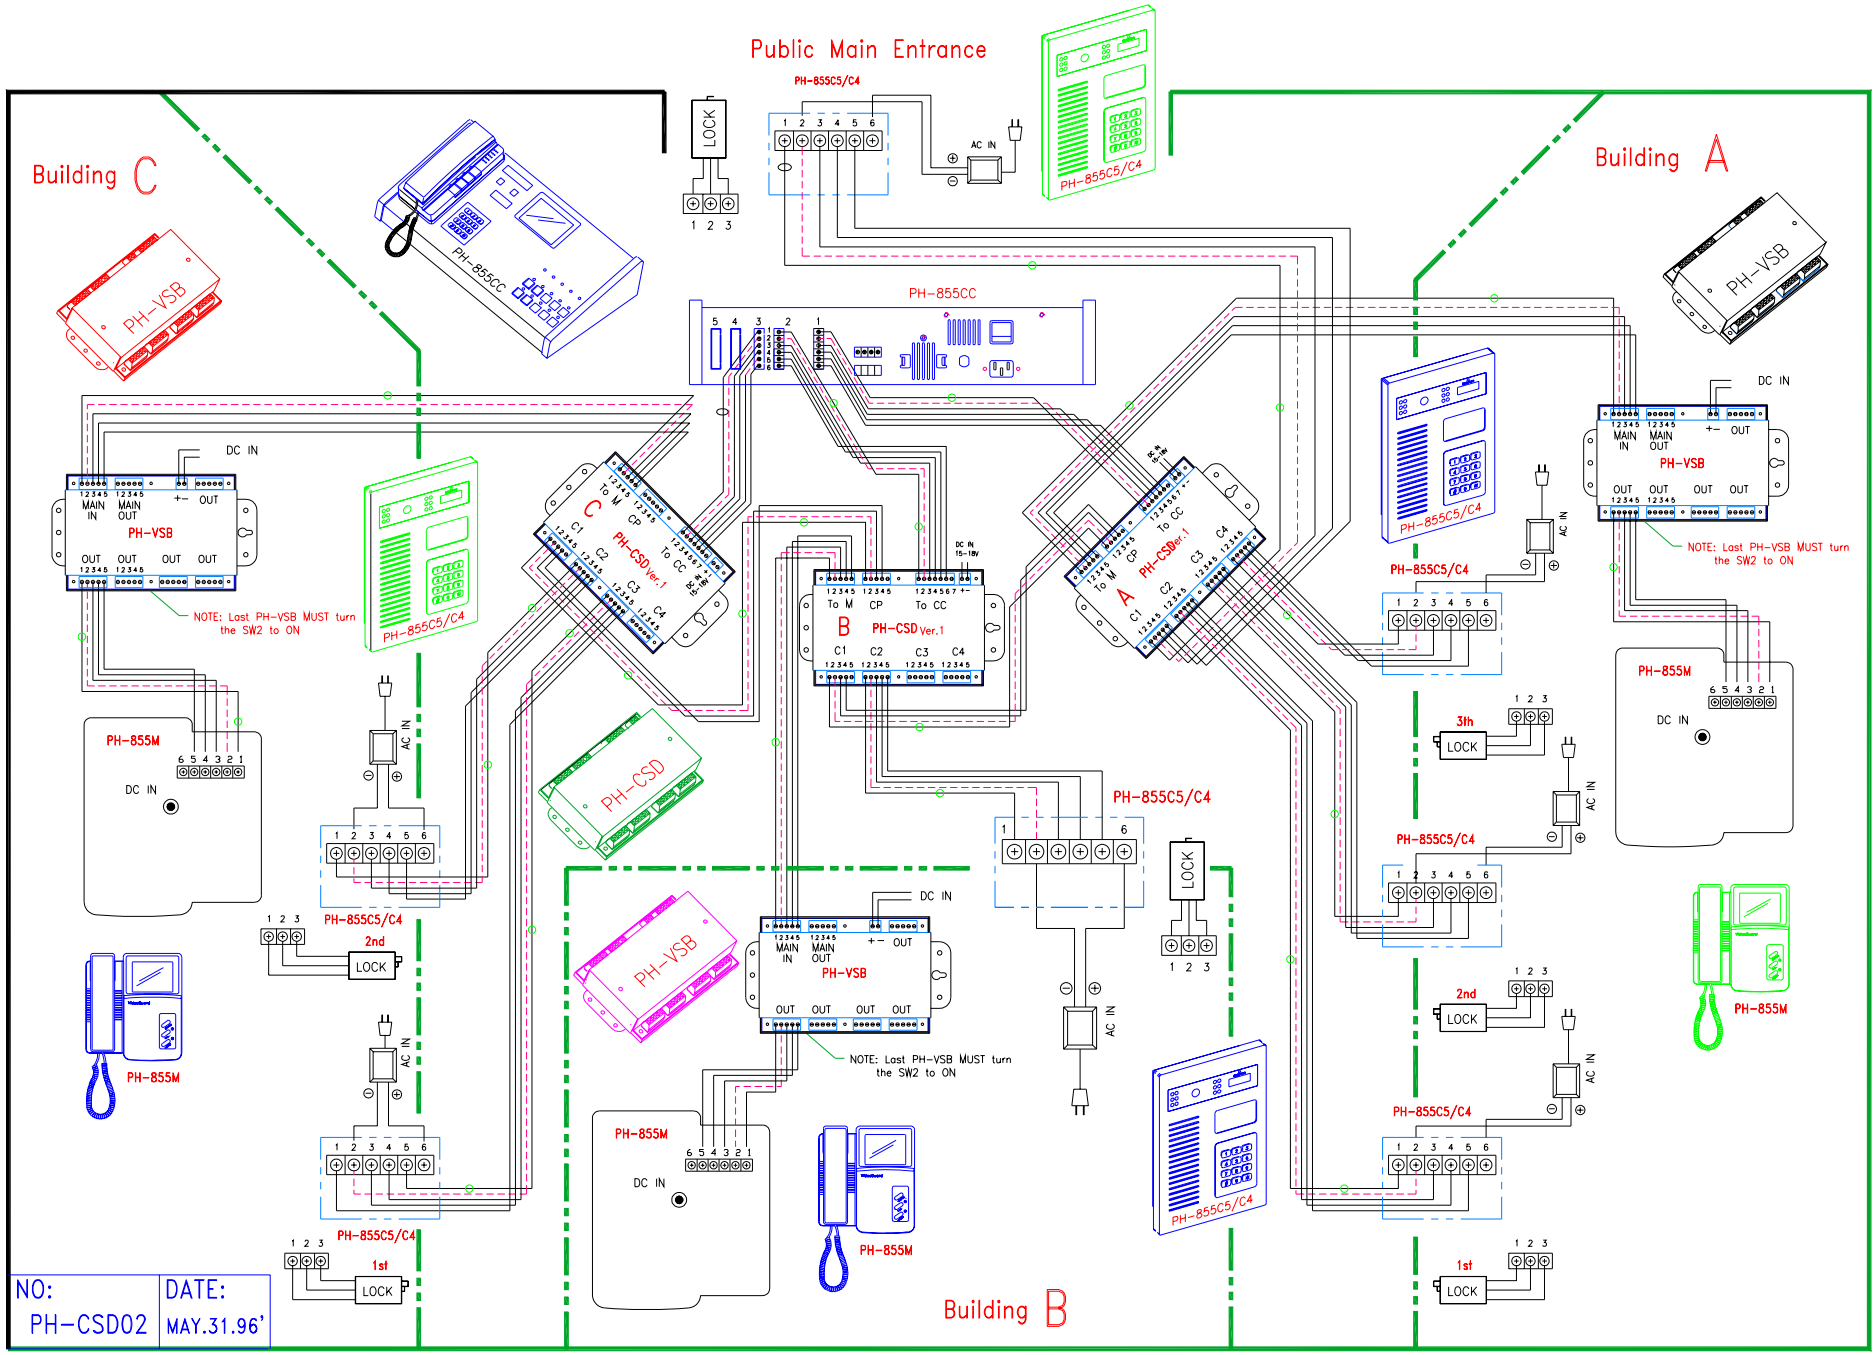

2 Buildings Every resident can call to each Entrance 2 棟大樓的所有住户均可呼叫任一玄關門

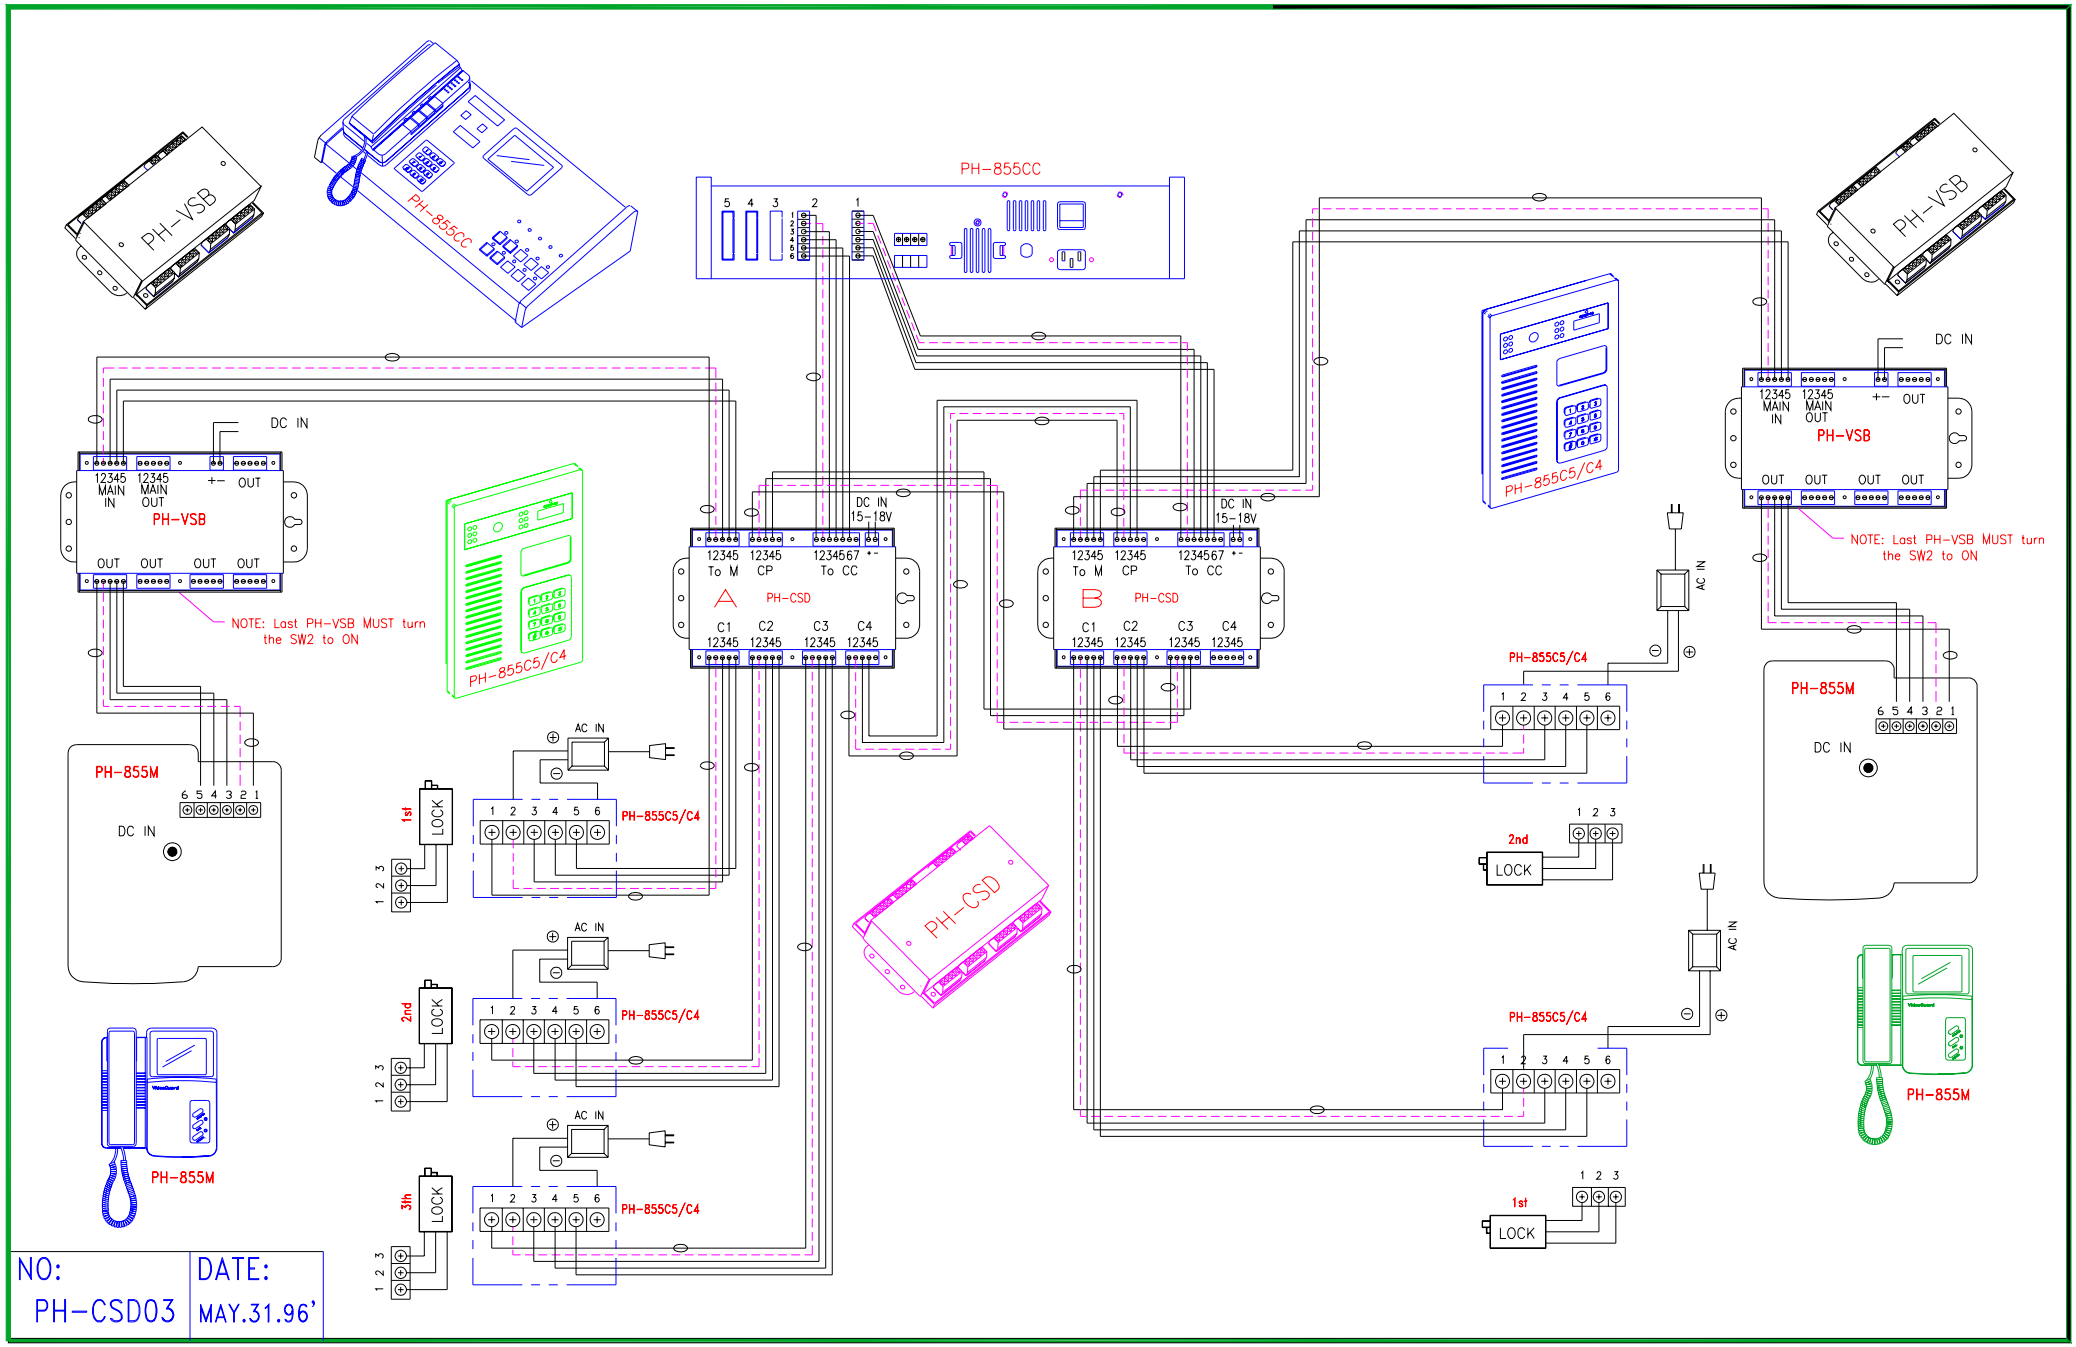

NO:	DATE:
PH-CSD03	MAY.31.96'